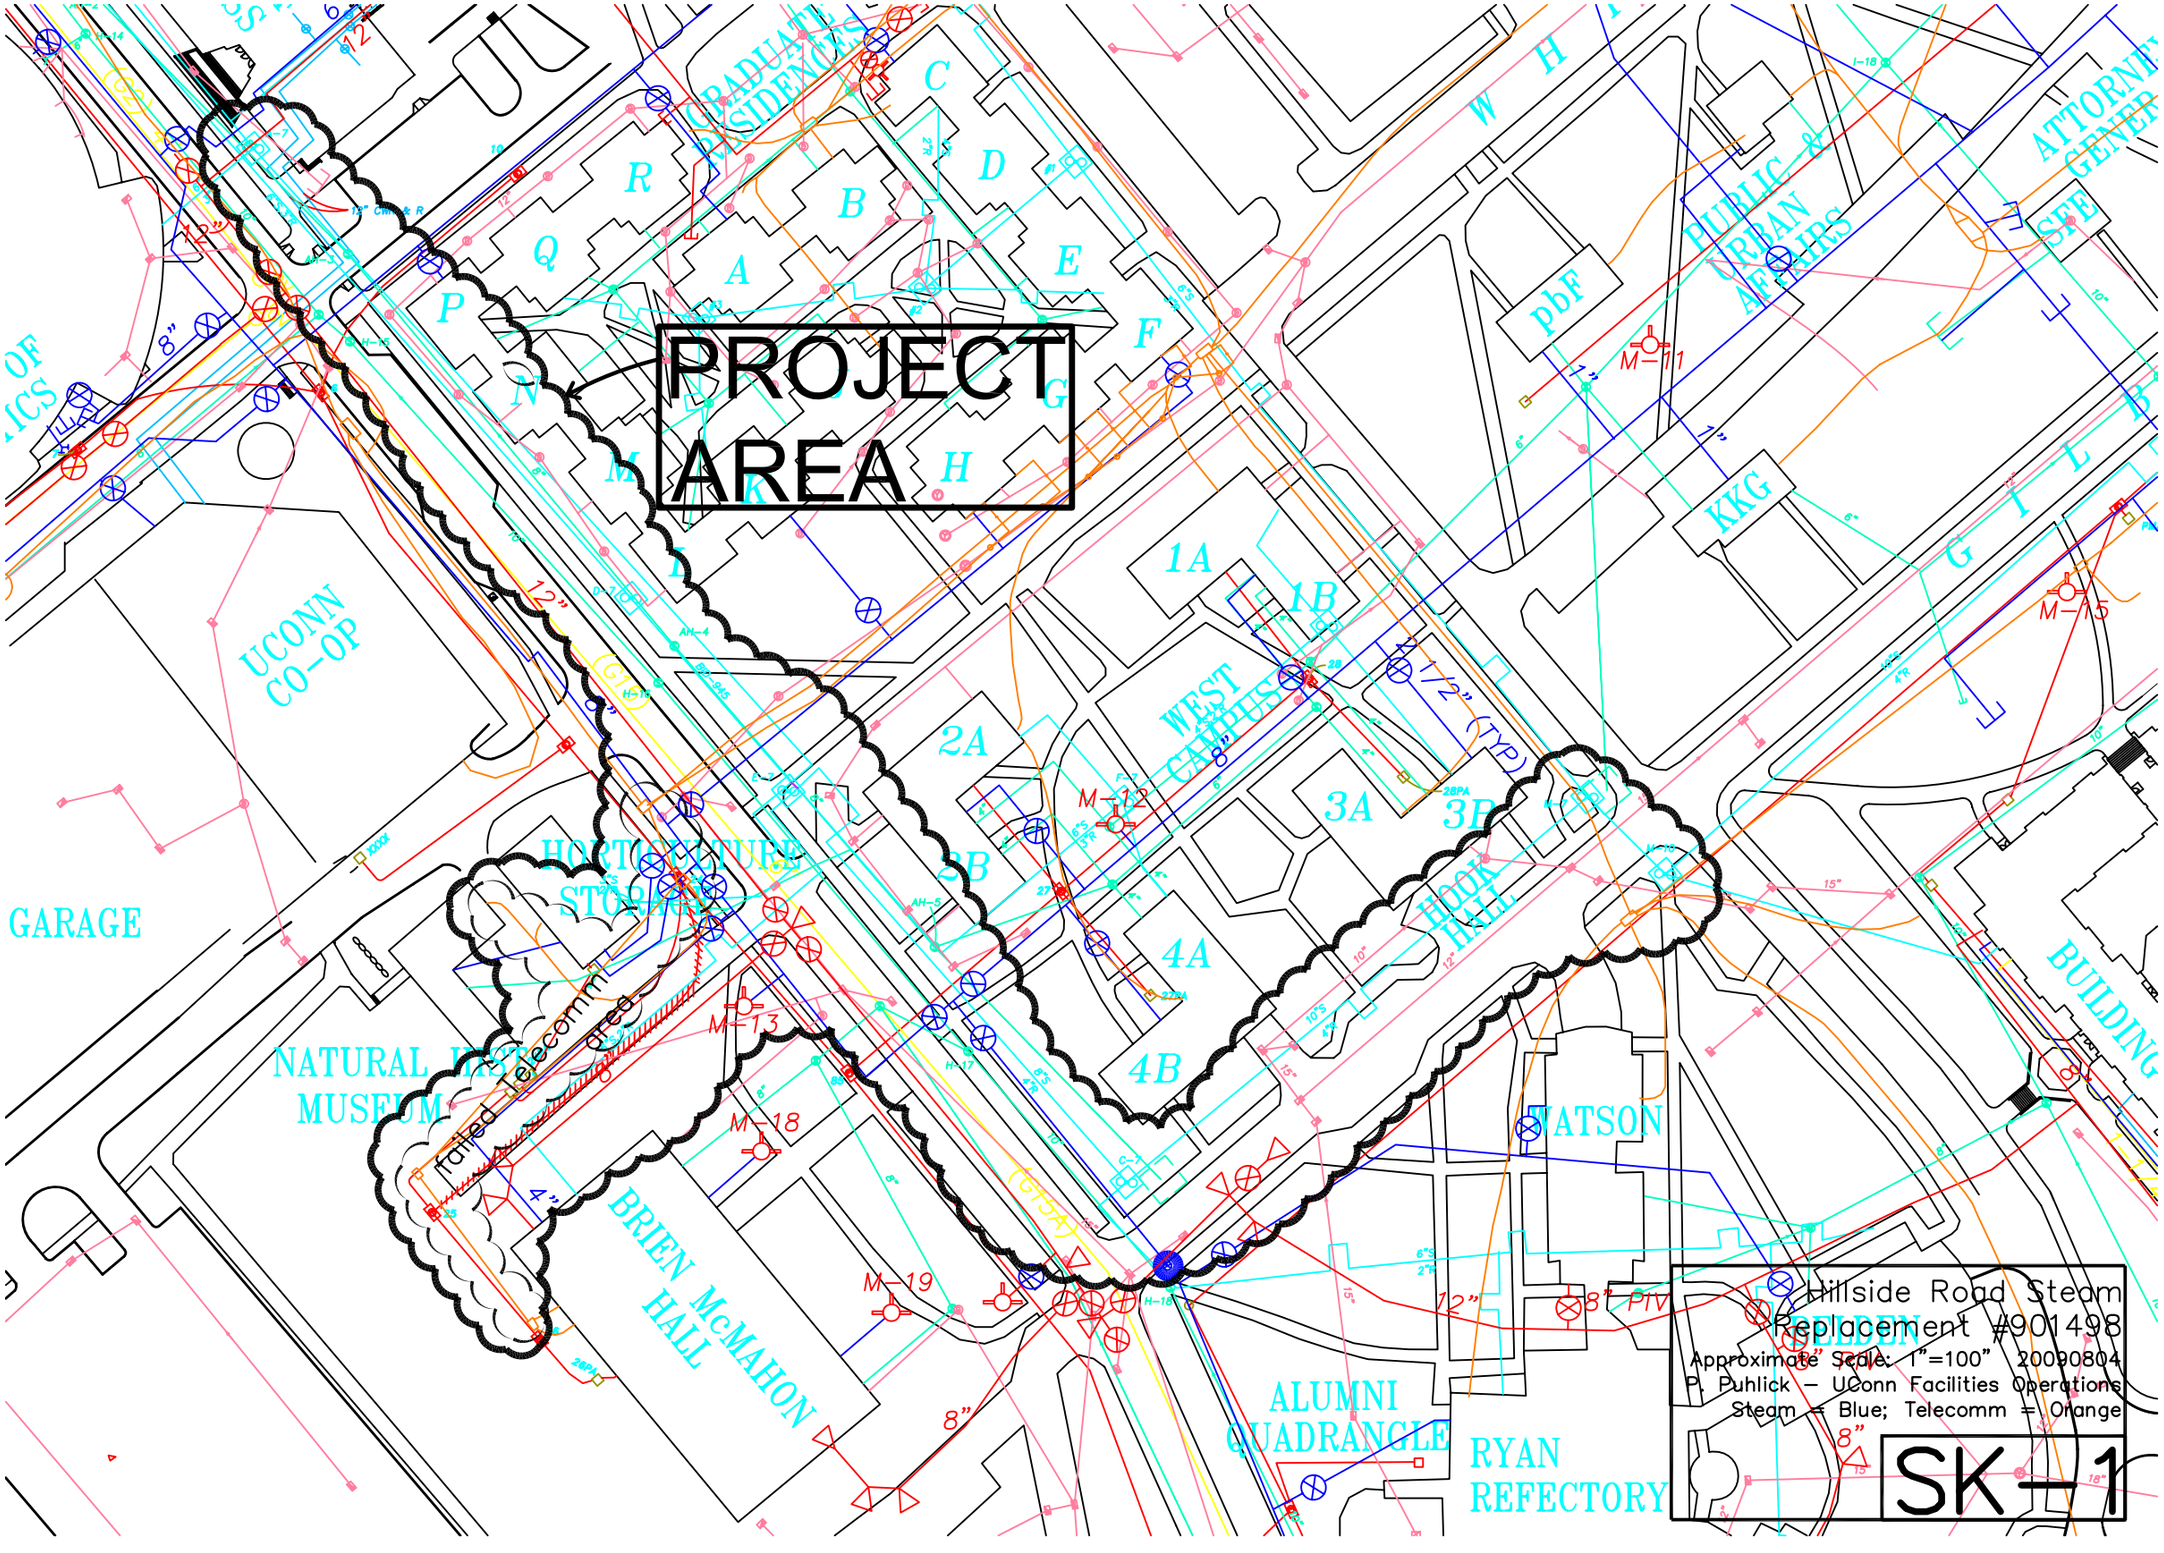
PROJECT AREA
Hillside Road Steam Replacement #901498
Approximate Scale: 1"=100" 20090804
P. Puhlick – UConn Facilities Operations
Steam = Blue; Telecomm = Orange
SK–1
UCONN CO–OP
GARAGE
NATURAL HISTORY MUSEUM
HORTICULTURE STORAGE
BRIEN McMAHON HALL
ALUMNI QUADRANGLE
RYAN REFECTORY
WATSON
HOOK HALL
WEST CAMPUS
GRADUATE RESIDENCES
PUBLIC & URBAN AFFAIRS
KKG
pbF
BUILDING
Tailed Telecomm area
M–11
M–12
M–13
M–15
M–18
M–19
12"
8"
4"
1"
1 1/2" (TYP)
8" PIV